PLAN OF SUBDIVISION

PS 617320S / S55

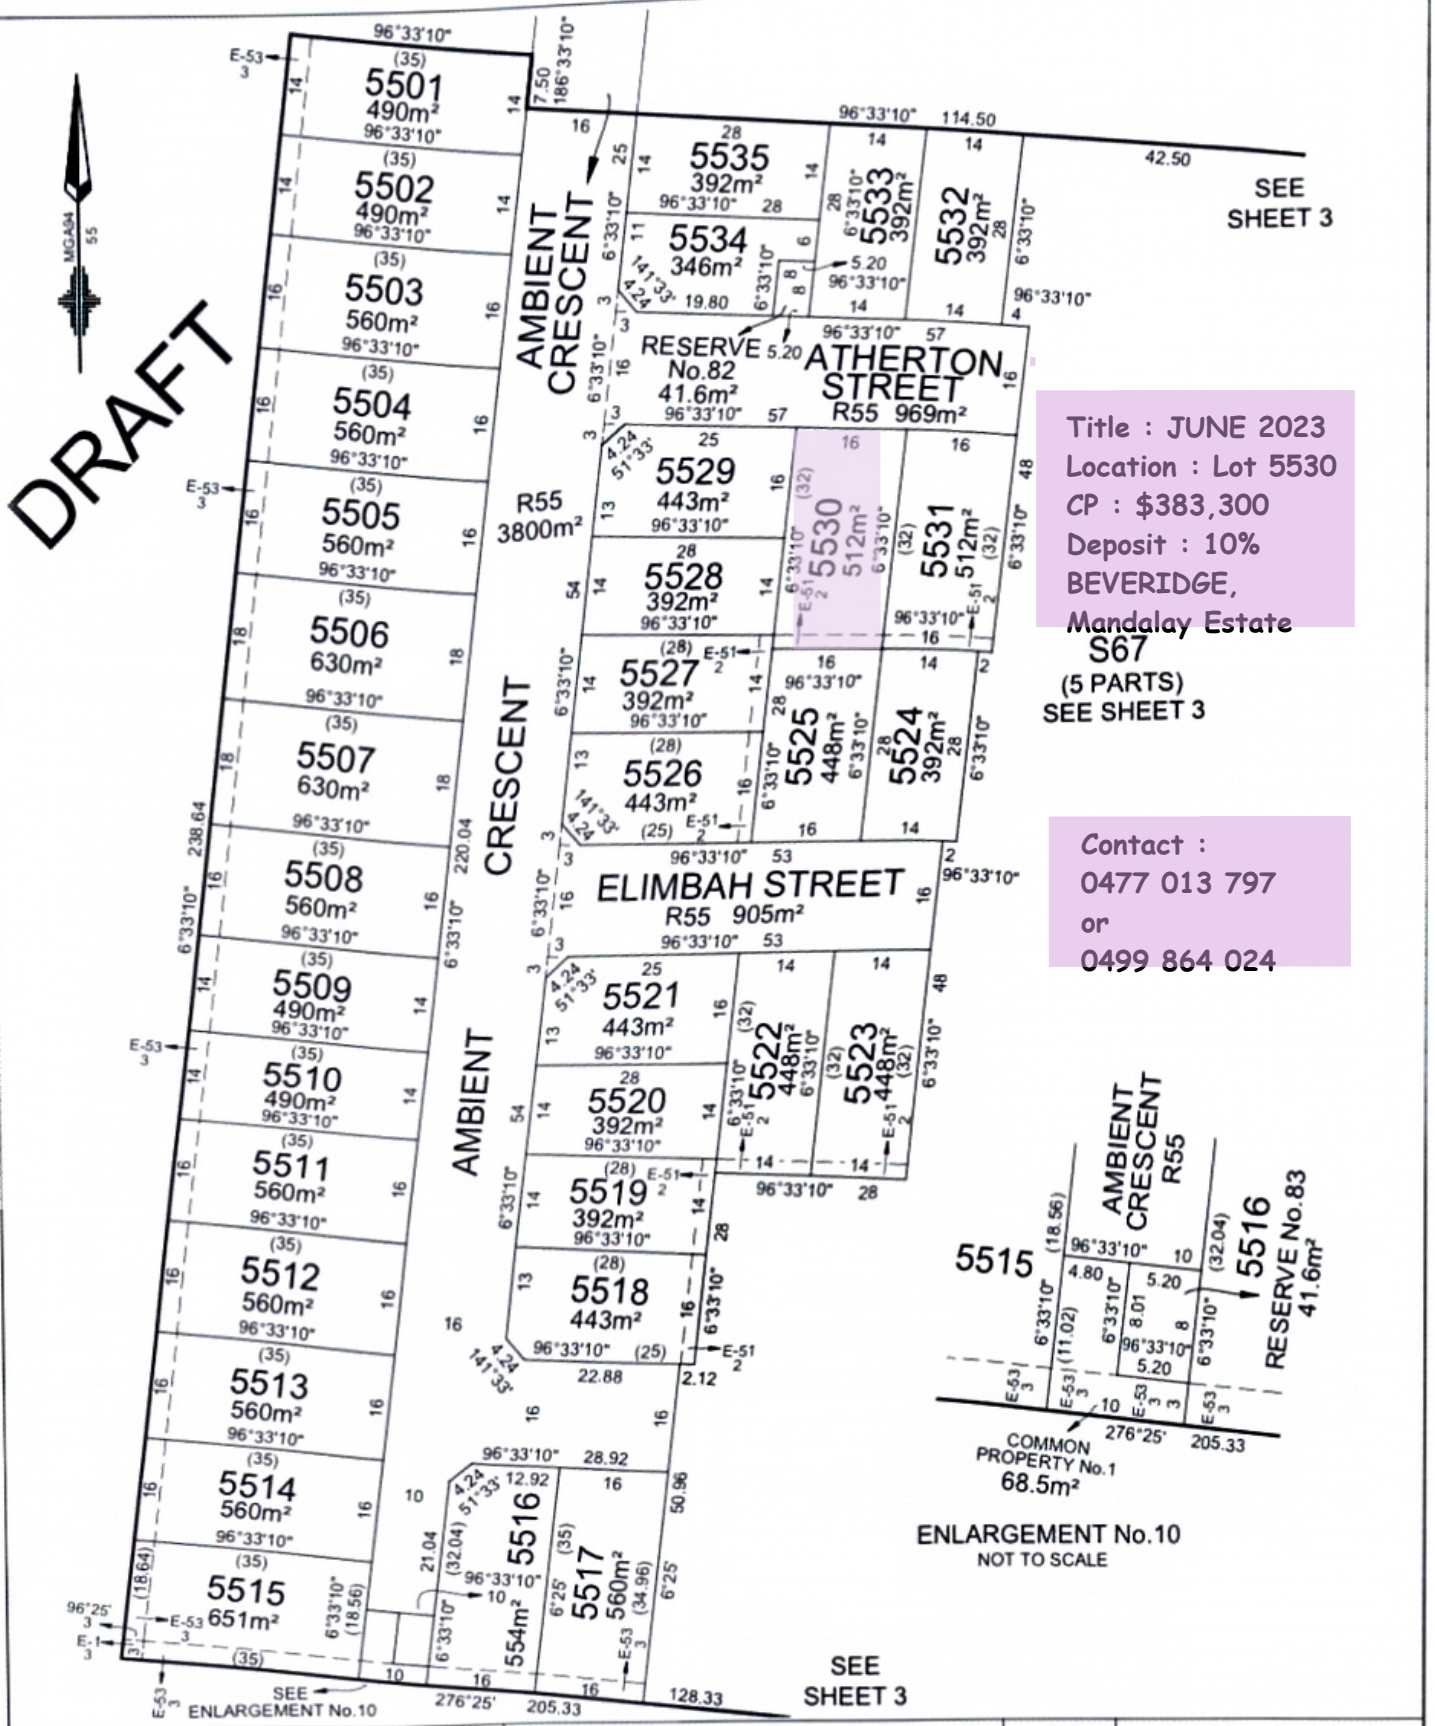

Title : JUNE 2023
Location : Lot 5530
CP : $383,300
Deposit : 10%
BEVERIDGE,
Mandalay Estate

Contact :
0477 013 797
or
0499 864 024

MANDALAY - 55

LICENSED SURVEYOR: ANDREW J. REAY

SCALE 1:750

0 7.5 15 22.5 30
LENGTHS ARE IN METRES

DATE: 08/02/22
DRAWING: ST055AA
REFERENCE: AA0015
DRAWN BY: BA

ORIGINAL SHEET SIZE: A3
SHEET 4

Lyssna
LyssnaGroup.com
Lyssna Group Pty Ltd
ABN 18 616 811 101
Tel: +61 3 9516 6899
PO Box 1098, South Melbourne 3205
Suite 5, 102 Dodds Street
Southbank VIC 3006 Australia